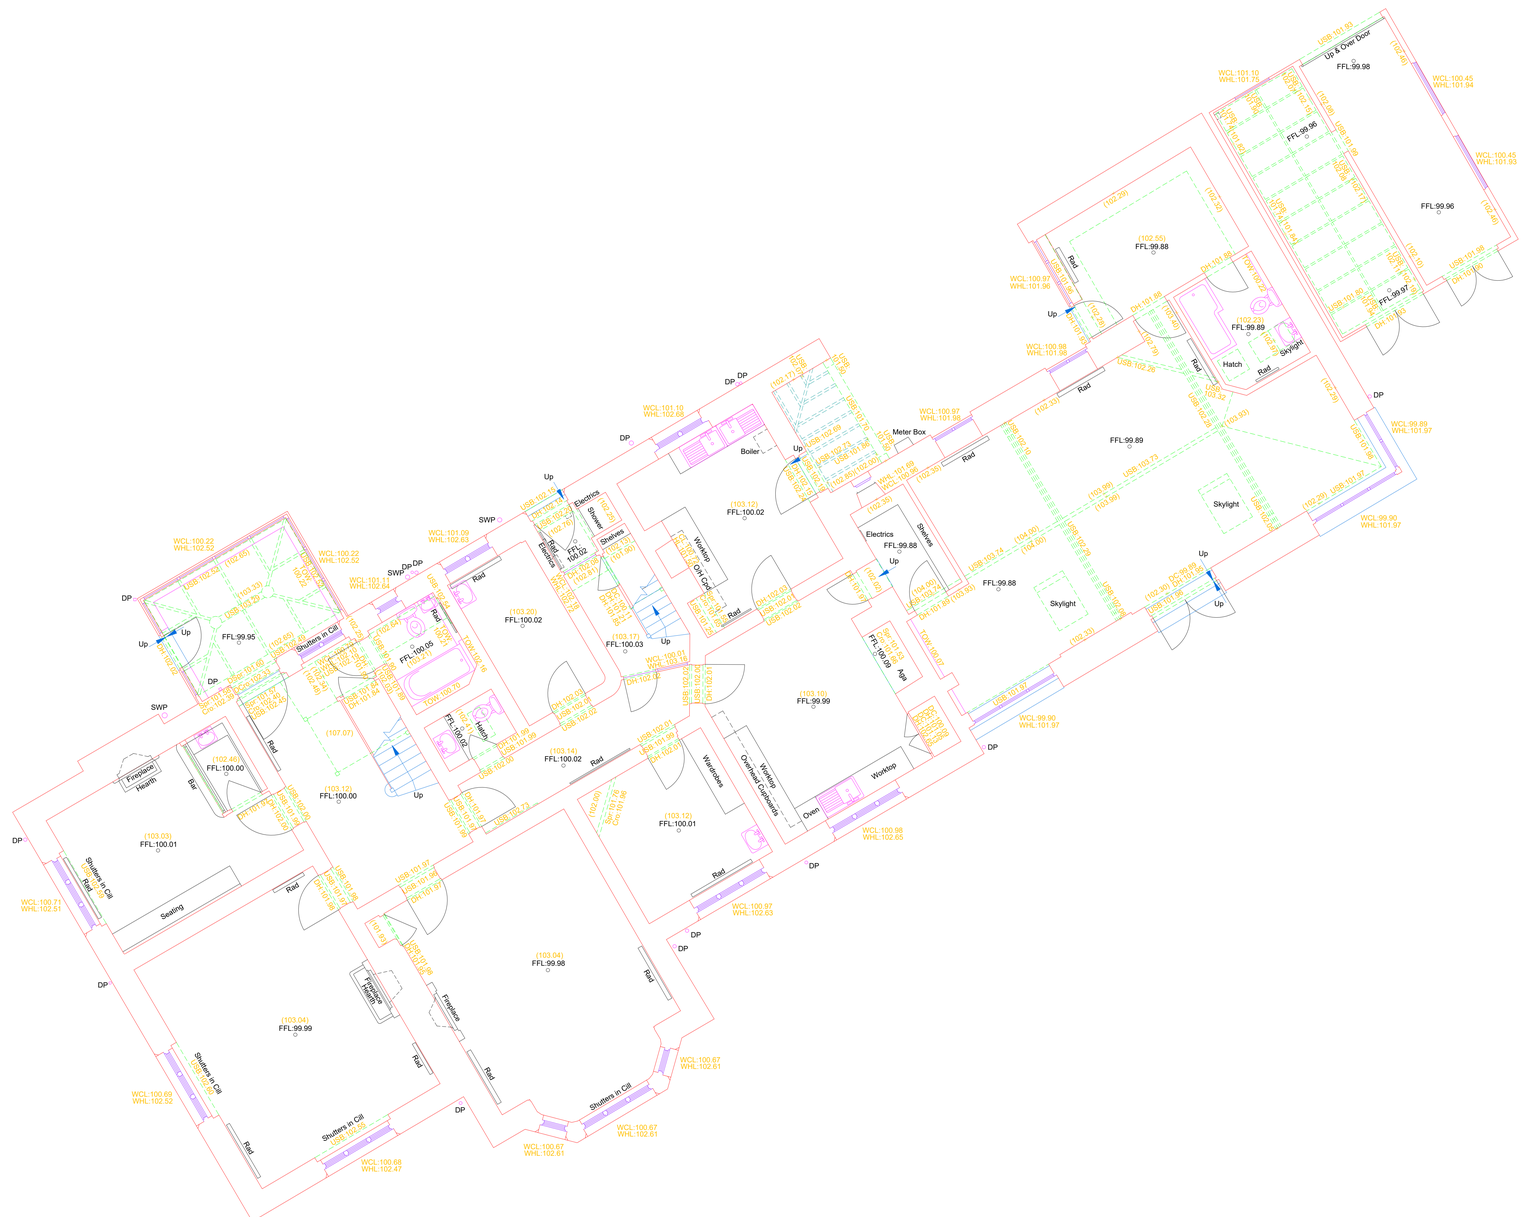

Piran Surveys

www.piransurveys.co.uk
0330 223 6306
Land Surveys|Measured Building Surveys|Drone Surveys|Setting Out

LEGEND

Floor Plans

- Building Line
- Fixture Line
- Over head Line
- Step Line
- Wall Line
- Window Line
- Beam Line
- Purlin Line
- Rafter Line
- Roof Line
- FFL:99.99 Finished Floor Level
- (9.99) Ceiling Level
- USB9.99 Underside of Beam Level
- DH9.99 Door Head Level
- SPR9.99 Springer Level
- CRO9.99 Crown Level
- WCL9.99 Window Cill Level
- WHL9.99 Window Head Level
- Door
- Rad Radiator

Elevations & Sections

- Building Line
- Fixture Line
- Feature Line
- Wall Line
- Roof Line
- Fascia Line
- Door Line
- Window Line
- Step Line
- Ground Line
- 9.99 Level

Notes

Levels and coordinate system is based on Piran Surveys Ltd Topographical Survey XX-XXXX-XXX.

It is important to note that the same accuracies implied by the plotting scale are equally applicable to digital data supplied for CAD.

Every effort has been made to identify all visible above ground features, however it should be borne in mind that there may be items obscured at the time of survey.

Visible features in the vicinity of the boundaries, as shown on this survey, may not represent the extent of legally conveyed ownership.

This drawing is copyright of Piran Surveys Ltd and may not be reproduced without licence or permission. No responsibility is taken for amendments by others.
DO NOT SCALE FROM COPIES FOR CONSTRUCTION PURPOSES.

1:50
1m 0 1m 2m 3m 4m 5m

Client:

Project Title: The Old Vicarage

Cornwall

Drawing Detail: Ground Floor Plan

Rev.	Issue Date	Description
A		Original

Surveyor: SK	Checked: SK	Surv. Date:
Drawing Scale: 1:50 @ A0		Issue Date:
Drawing No.		Revision A